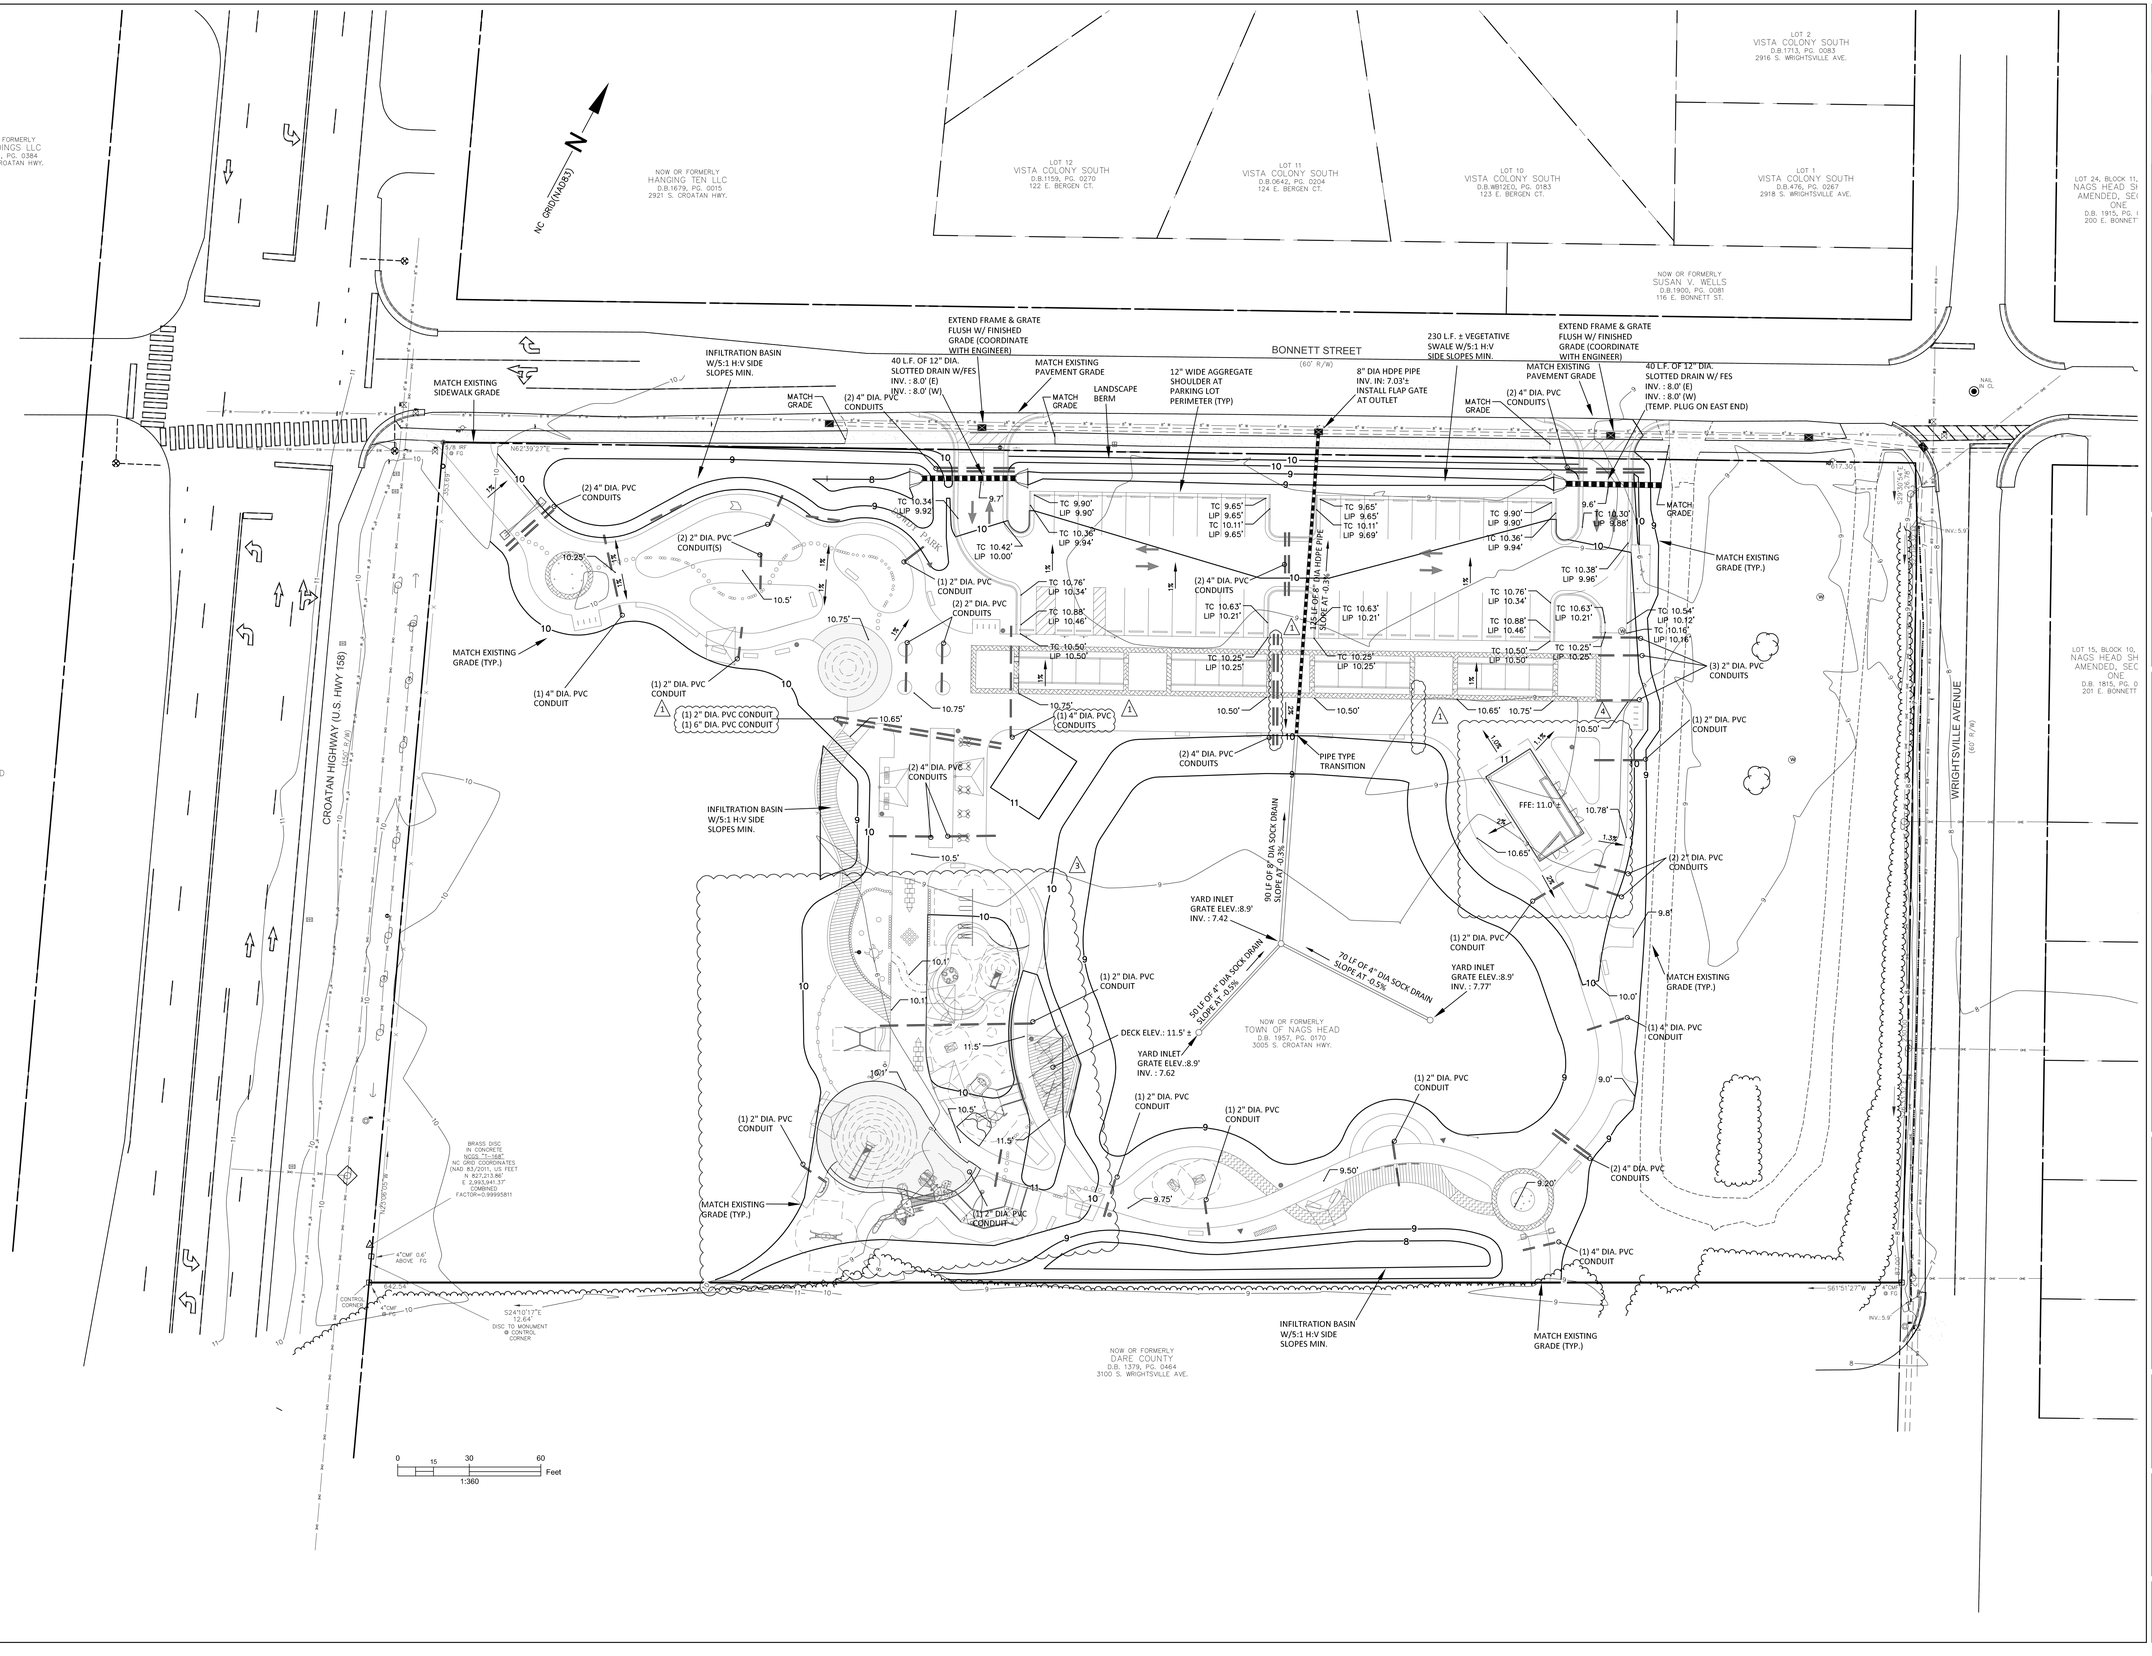

THE TOWN OF NAGS HEAD N.C. 1961

TOWN OF NAGS HEAD
DEPARTMENT OF PUBLIC WORKS
P.O. BOX 99
NAGS HEAD, NC 27959
252.441.1122 • www.nagsheadnc.gov

CLH DESIGN
CLH Design, PA
400 Regency Forest Dr.
Suite 120
Cary, NC 27518
Phone: 919.319.6716
Fax: 919.319.7516
LA: C-106 PE: C-1595

NORTH CAROLINA PROFESSIONAL SEAL 030406 ENGINEER DAVID M. RYAN
7/5/2016

DOWDY PARK - PHASE 1
SITE DEVELOPMENT PLAN
TOWN OF NAGS HEAD, NC
3005 S. CROATAN HIGHWAY

REVISIONS

NO.	DATE	DESCRIPTION
1	6-2-16	RELEASED FOR BID
2	6-21-16	ADDENDUM #1 (REV'D CONDUITS IN EVENT PLAZA REVISED GRADING AROUND OBSERVATION DECK)
3	6-27-16	REV'D GRADING AROUND OBSERVATION DECK & PLAYGROUND AREAS
4	6-28-16	REV'D PAVILION FOOTPRINT
5	7-5-16	

DESIGNED BY: AMR/BH
DRAWN BY: HBR
DATE: APRIL-2016
PROJECT NO: 16-115
FILE: .

GRADING, DRAINAGE AND CONDUIT PLAN

C3.0